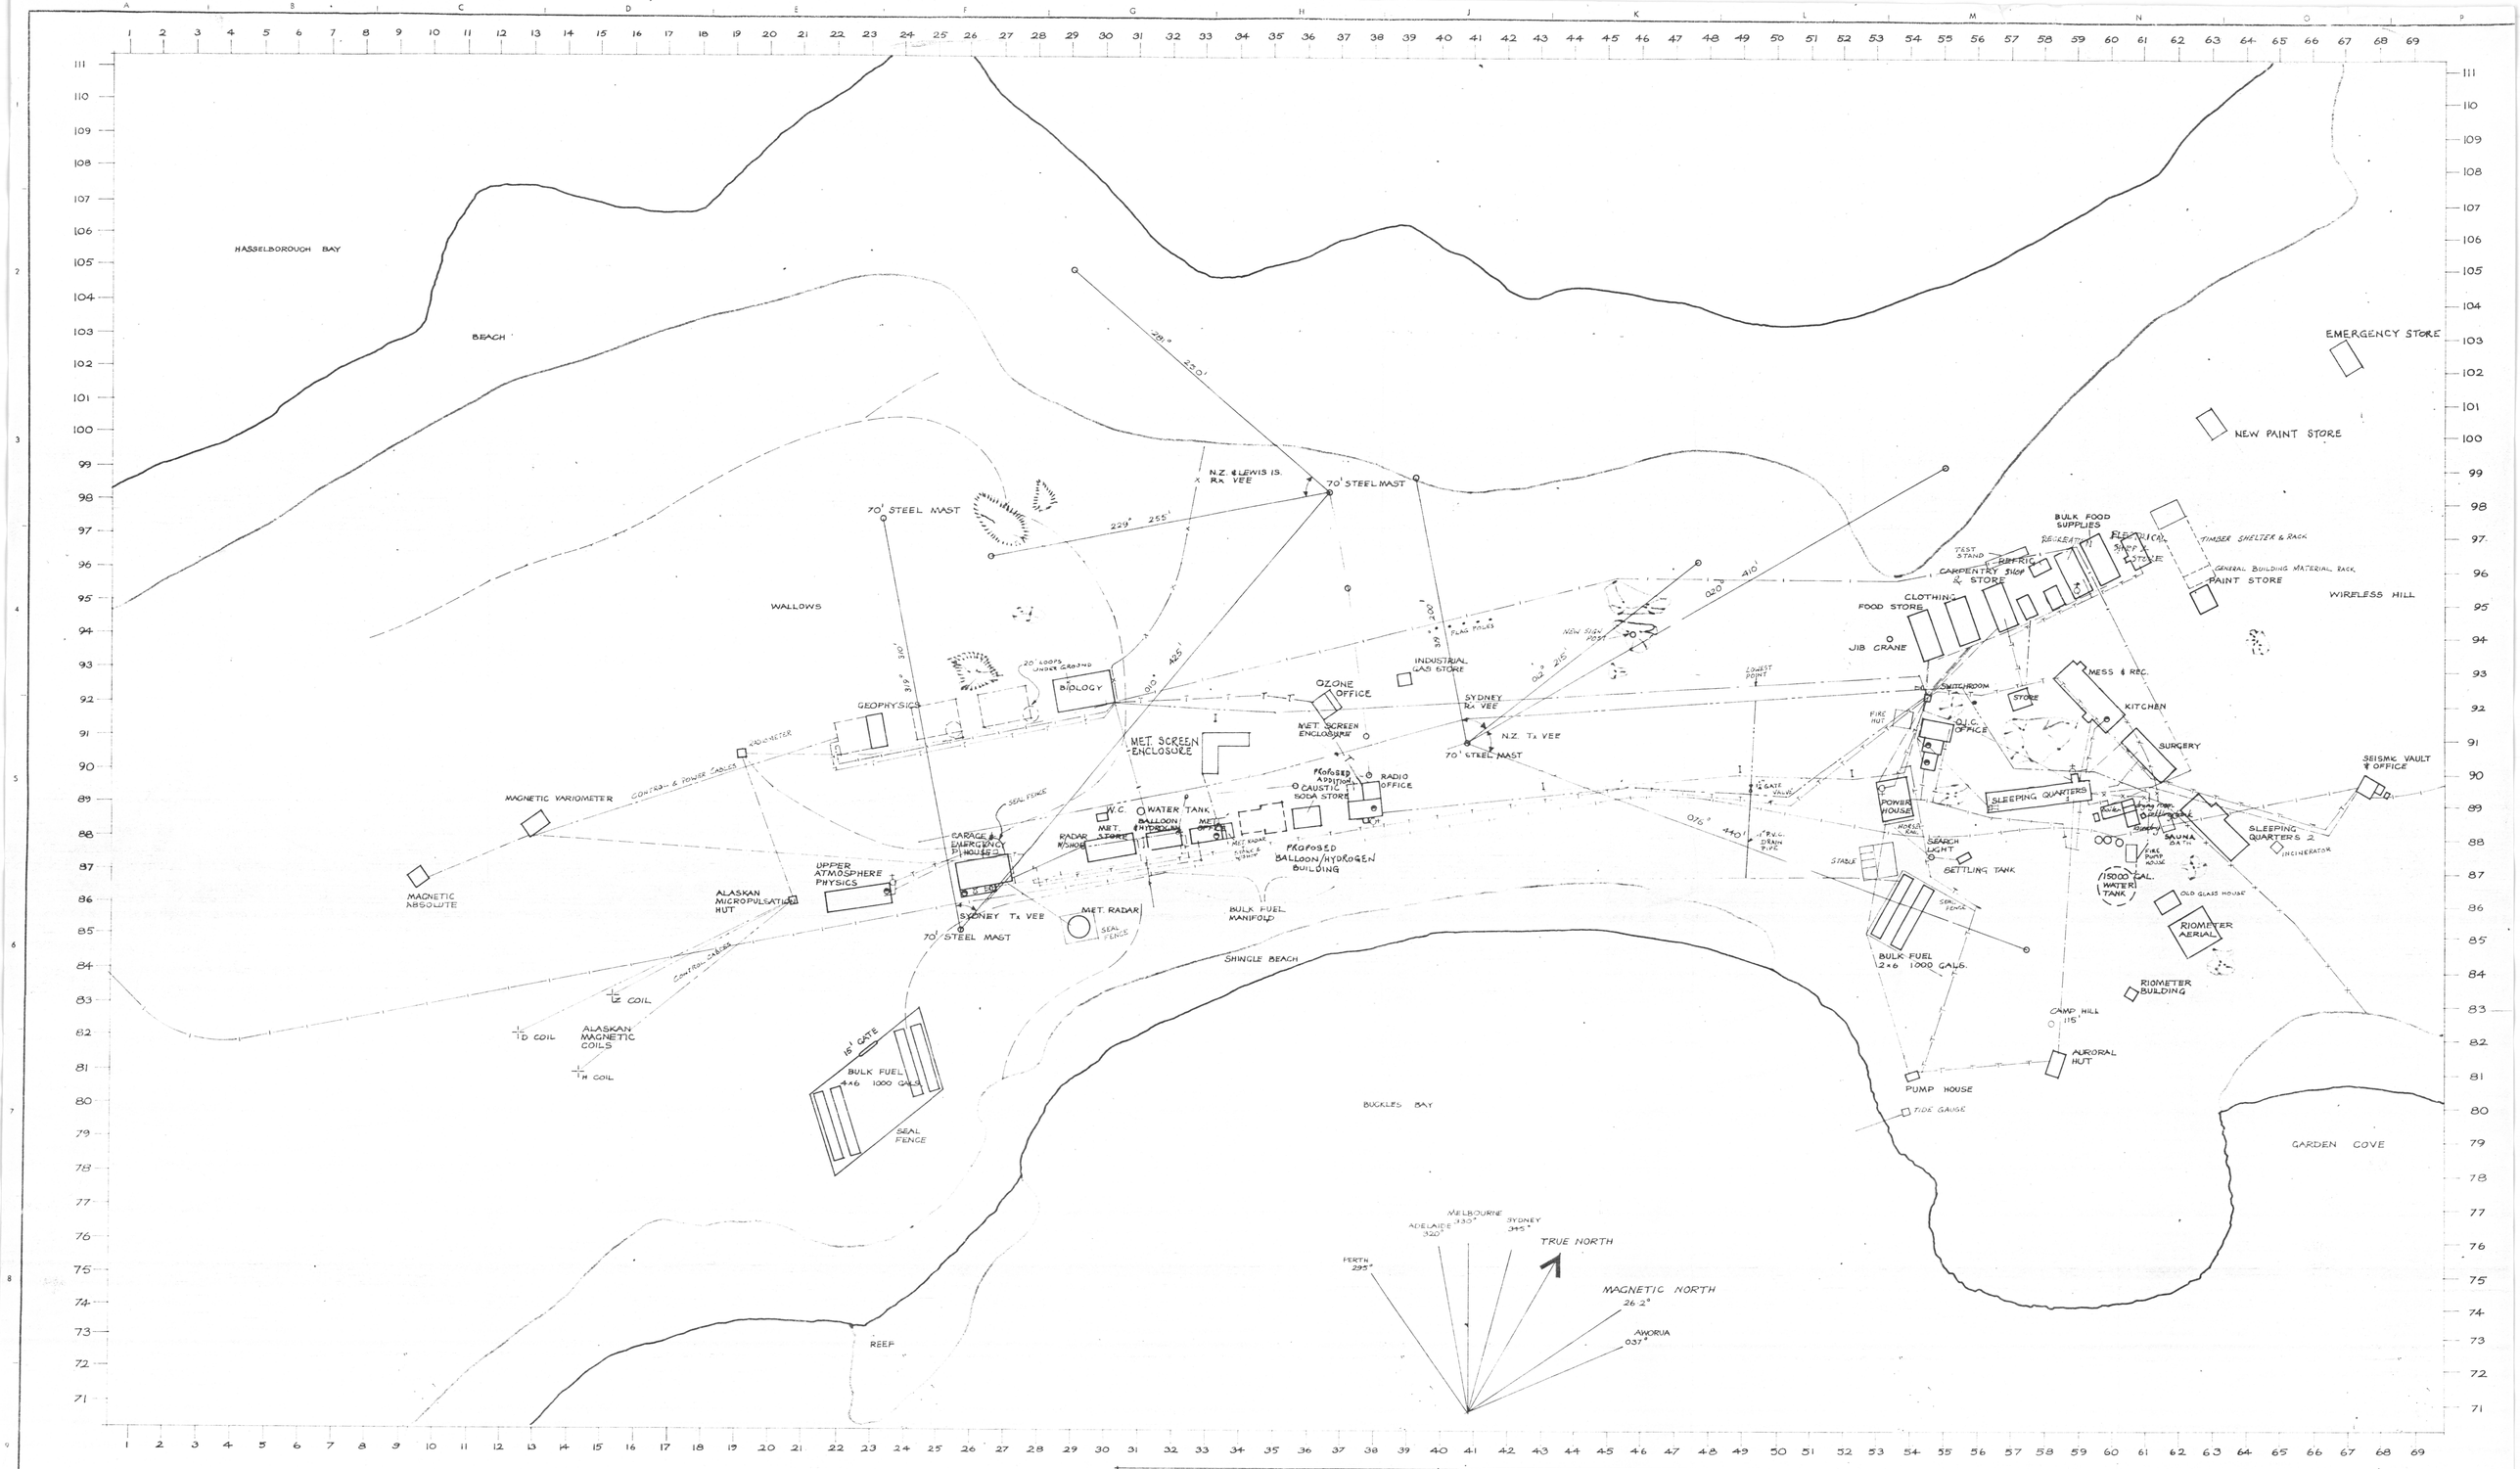

SYMBOL LEGEND	LINE LEGEND
BREAK GLASS FIRE ALARM PUSH BUTTON	POWER LINE
FIRE HYDRANT	TELEPHONE LINE
FIRE WARNING BELL OR BUZZER	RADIO AERIAL
FIRE WARNING HORN OR SIREN	RADIO AERIAL FEEDER
STREET LIGHTS, FLUORESCENT	FIRE LINE
	BULK FUEL LINE
	WATER PIPE
	SEWERAGE PIPE
	TIDE GAUGE SYPHON PIPE

100' 50' 25' 0 100' 200' 300'

1" = 50'-0"

NOTE: THIS DRAWING SUPERSEEDES A.N.A.R.E DRAWING NO. 2/68/04 SHEET NO. 1.

DRG. No.	SUBJECT
ASSOCIATED DRAWINGS	

AMDT. No.	DESCRIPTION	DATE	INITIL
2	DWG. AMENDED TO LATEST INFORMATION	9-11-72	
1	DWG. AMENDED TO LATEST INFORMATION	23-12-70	

AMENDMENTS

COMMONWEALTH OF AUSTRALIA
DEPARTMENT OF WORKS
VICTORIAN & TASMANIAN BRANCH

This drawing is copyright and the property of the Commonwealth of Australia (Department of Works) Copyright Act 1912-1950, and must not be retained copied or used without the authority of the Commonwealth.

SUPERVISING ARCHITECT
PRINCIPAL ARCHITECT
FOR W.H.A. OZZANNE
DIRECTOR OF WORKS

MACQUARIE ISLAND STATION LAYOUT

FOR DEPT. OF SUPPLY — ANTARCTIC DIVISION

Scale 1" = 50'-0"
File
Date 23-2-70
Drawn J. WILSON
Traced
Checked
Spec.
Drawing No. VA 70/144 B
Amdt. 1

2/70/48

Map 14559 Drawer AUS 1B