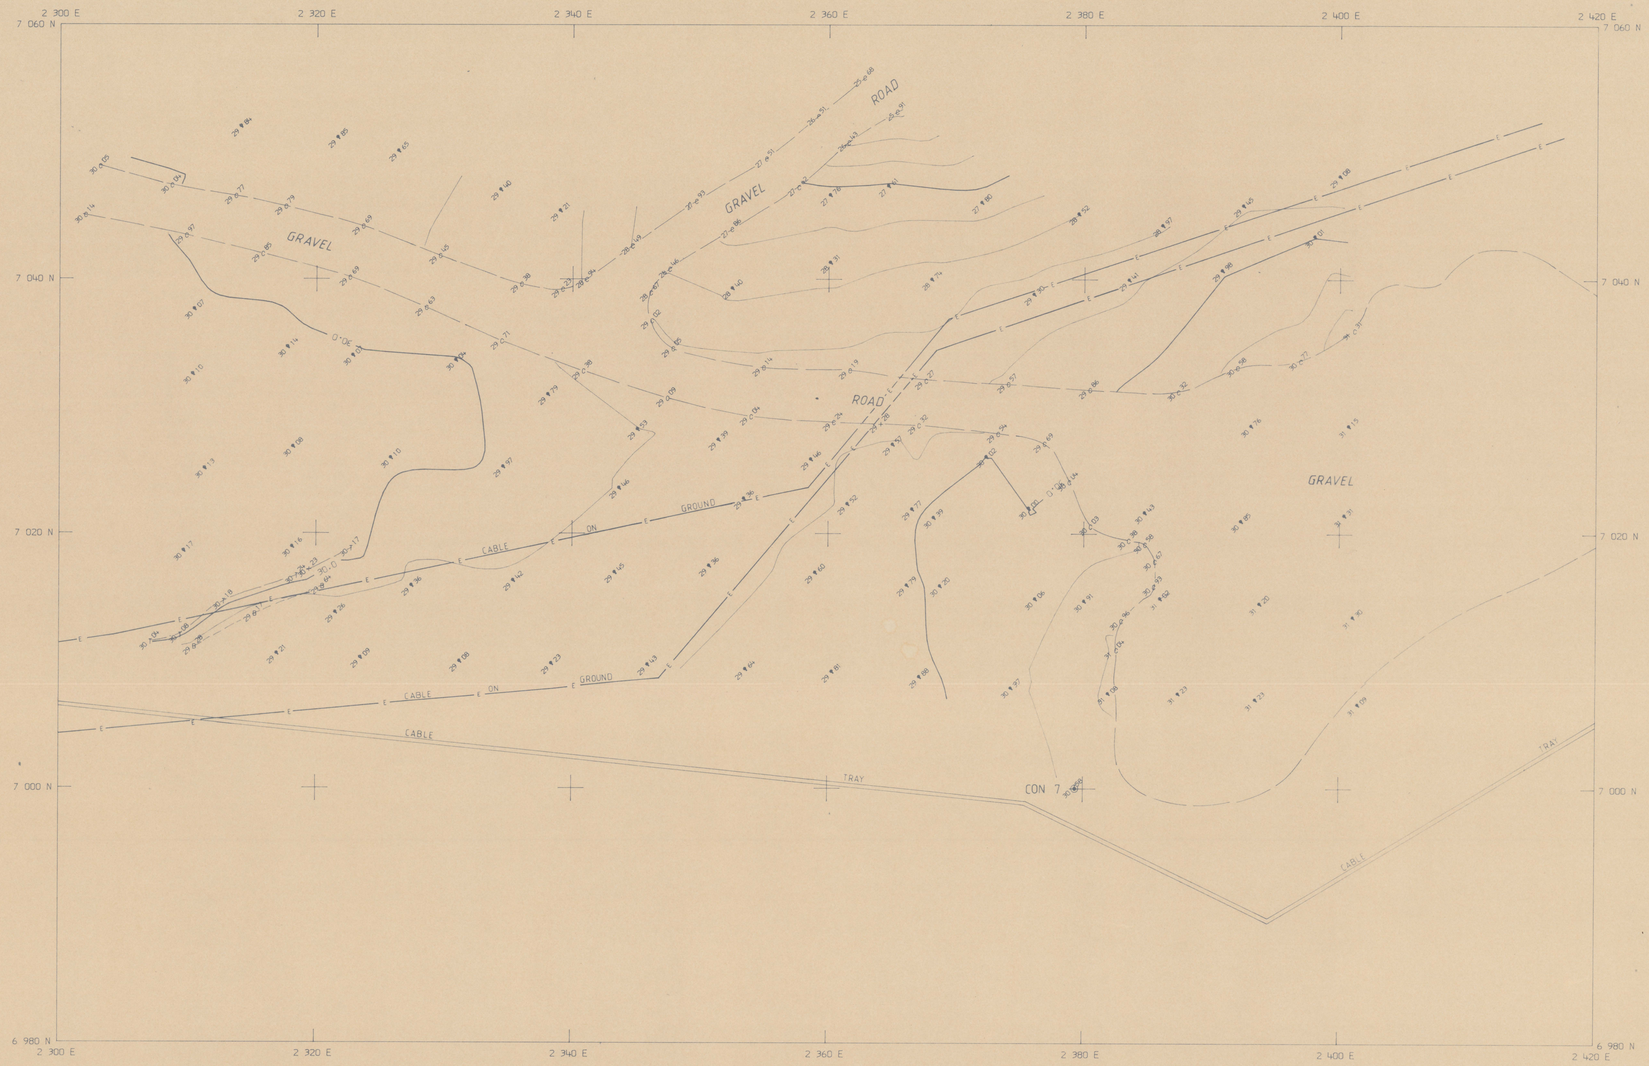

LEGEND

SEWERAGE MANHOLE	PSM PERMANENT SURVEY MARK	DT DISCONNECTOR TRAP
ATC PIT OR PILLAR	PMBM COMBINED PERMANENT MARK	IO INSPECTION OPENING
POWER CABLE MARKER	BENCH MARK — TYPE 3	V SEWERAGE VENT
CM CABLE MARKER	(CO—ORDINATION ACT 1958)	DPS DOWN PIPE DISCH TO SURFACE
OVERHEAD TELEPHONE	BM DEEP SEATED BENCH MARK	DPD DOWN PIPE DISCH TO DRAIN
OVERHEAD COMPRESSED AIR	BM BENCH MARK	DPP DOWN PIPE DISCH TO PIPE
OVERHEAD HOT WATER	TBM TEMPORARY BENCH MARK	D DOOR
OVERHEAD STEAM	FL FLOOR LEVEL	DD DOUBLE DOOR
POWER—POLES AS INDICATED	JP JUNCTION PIT	DS DOOR AND STEP
SURFACE DRAIN	GP GRATED PIT	T TAP
	SEP SIDE ENTRY PIT	F FIRE HYDRANT
UNDERGROUND SERVICES	GyT GULLY TRAP	FP FIRE PLUG
DRAIN SEWERAGE	GT GREASE TRAP	H HOSE BOX
GAS STEAM	ROTARY CLOTHES HOIST	SV STOP VALVE
WATER FUEL OIL	RCP REINFORCED CONCRETE PIPE	STREET LIGHT
TELEPHONE POWER	EWP EARTHENWARE PIPE	

ORIGINAL SCALE 1 : 200

4 2 0 4 8 12 16 20

METRES

NOTES

1 Services plotted from information supplied and not located in the field are shown thus ——(S)——

2. Contours are at 0.50 metre intervals.

3. Co-ordinates are ARBITRARY based on B.M. 6 E 2000 N 7000.

© Commonwealth of Australia 1988
This work is copyright. Apart from any use as permitted under the Copyright Act 1968 no part may be reproduced without the permission of the Australian Surveying & Land Information Group. Requests and inquiries should be addressed to the

LEVEL DATUM:—

MEAN SEA LEVEL

BASED ON PAGEOS
R.L. 20.240
(12486.9ME 7409.263N)

REFERENCE NUMBERS	
FIELD BOOKS	
LEVEL BOOKS	
FIELD NOTES	
ASSOCIATED PLANS	
MAG TAPE	LOG TAPE

ISSUES							
No.	AMENDMENTS	PROJECT No.	D'MAN	SVR	SNR SVR	DATE	MICRO FILM

AUSTRALIAN SURVEYING & LAND INFORMATION GROUP A.S.L.I.G.

DEPARTMENT OF ADMINISTRATIVE SERVICES

CASEY (ANTARCTICA)
ANTARCTICA BASE
PROPOSED VEHICLE SHELTER & FLAMMABLE LIQUID STORE
DETAIL ENGINEERING SURVEY

PROJECT No.	REG FILE	SURVEY FILE
VBAC133/60989	85/609	3279
DRAFTSMAN	CHECKED	
CLAUDIA WIEHLE		
SURVEYED	DATE	
ERIC TURNER	JAN 1989	
SNR SURVEYOR	DATE	
J.Madden	18.5.89	

DRAWING No.
3279/018

D.M.McEwan
CHIEF SURVEYOR

3279/018

Mapcat ref 14190